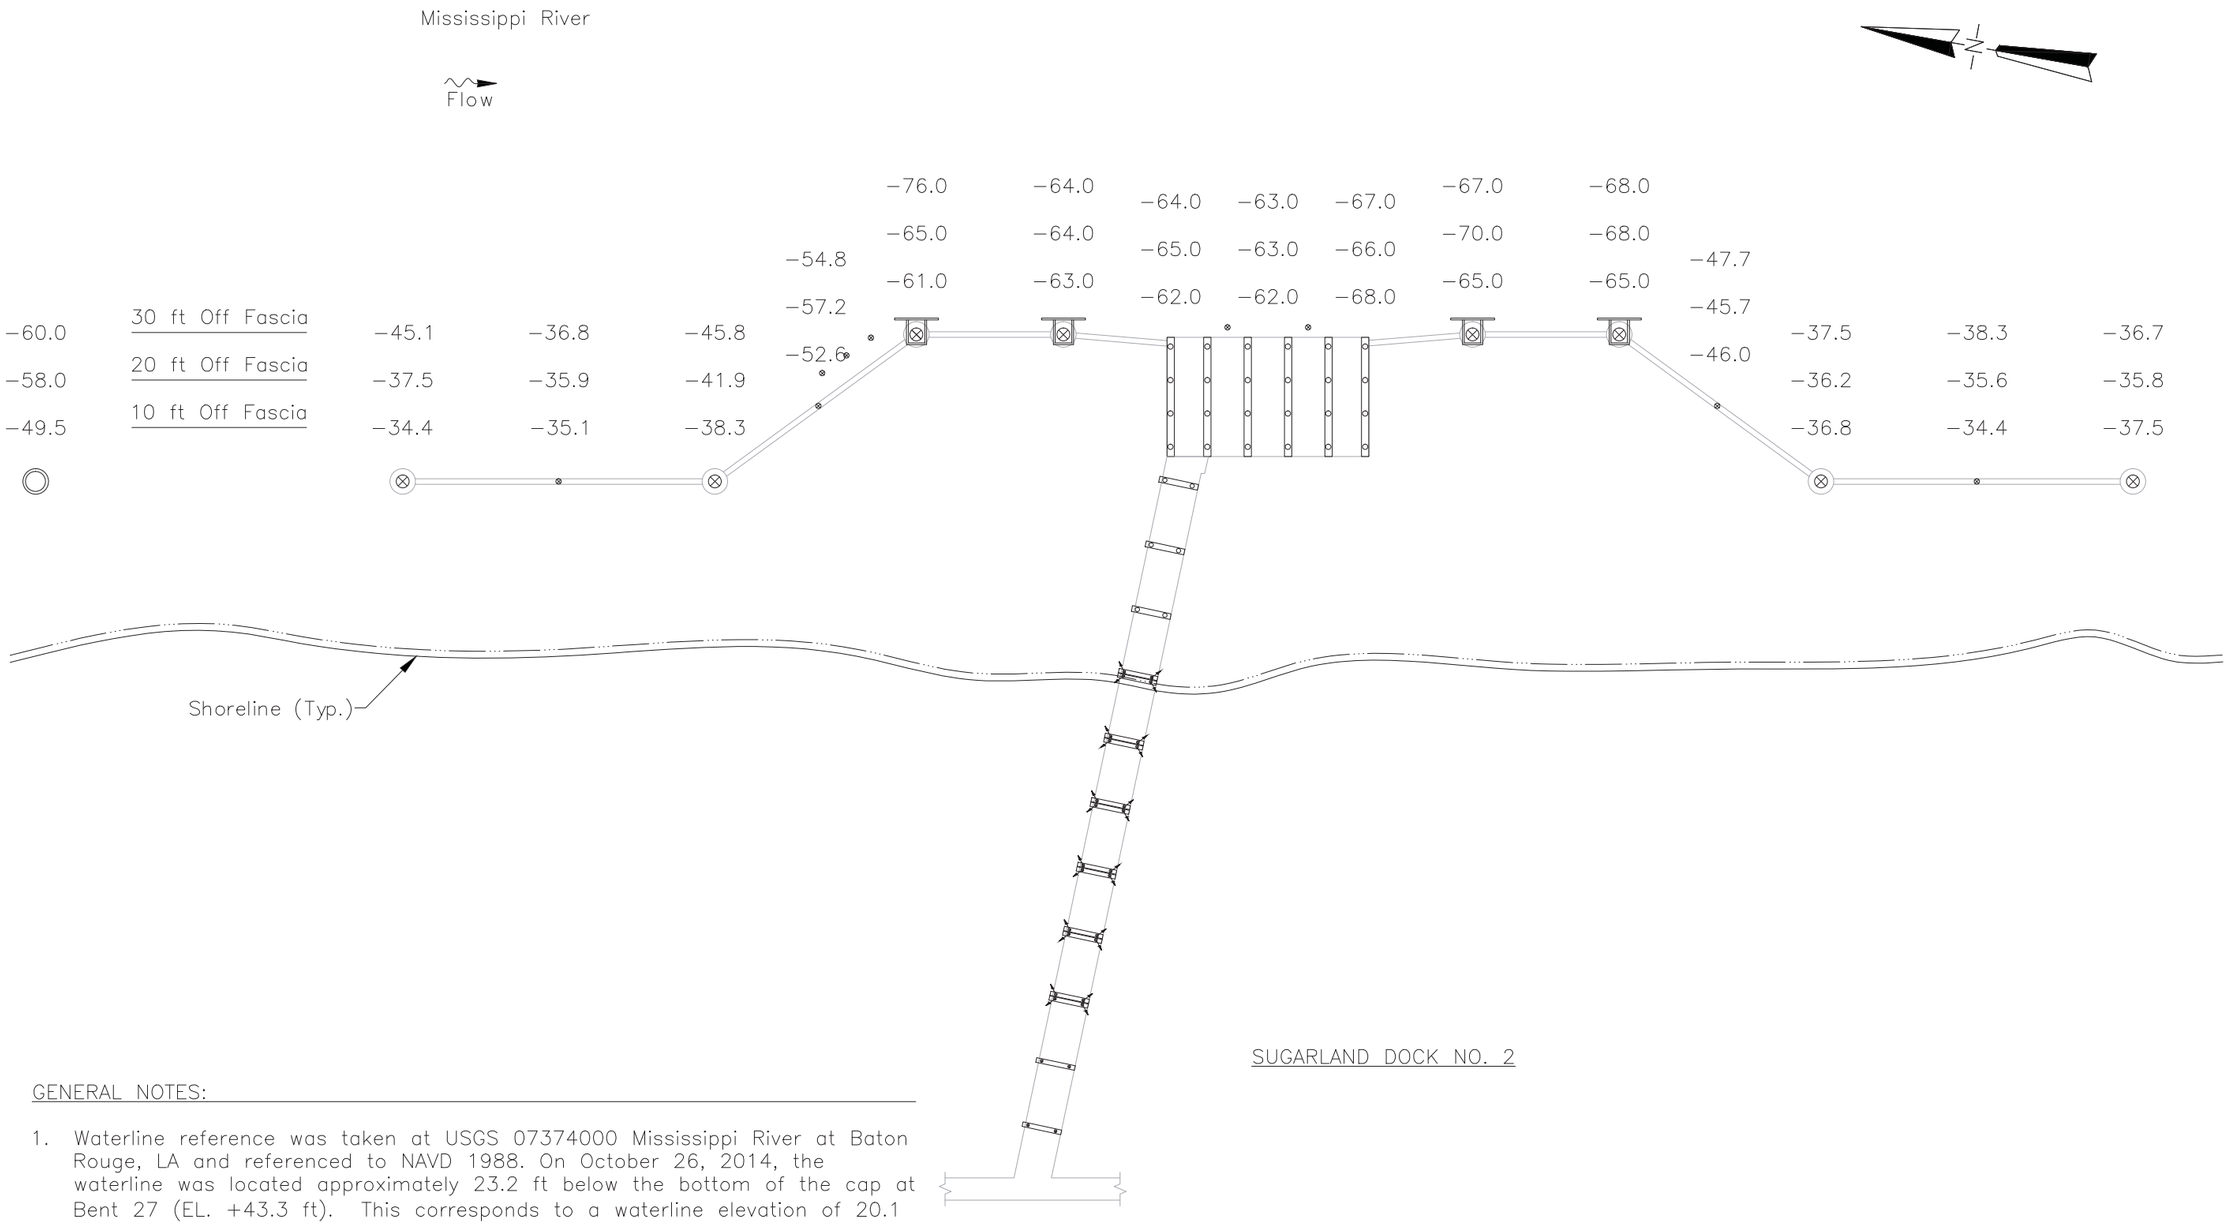

GENERAL NOTES:

1. Waterline reference was taken at USGS 07374000 Mississippi River at Baton Rouge, LA and referenced to NAVD 1988. On October 26, 2014, the waterline was located approximately 23.2 ft below the bottom of the cap at Bent 27 (EL. +43.3 ft). This corresponds to a waterline elevation of 20.1 ft (NAVD88).
2. Soundings indicate the water depth at the time of inspection and are measured in feet.
3. Soundings were taken at the deepest point of each substructure unit and at 10 ft intervals perpendicular from the outboard fascia of the structure.

LEGEND

−2.7 Sounding Depth from Waterline (ft)

COLLINS ENGINEERS
124 Venture Court, Ste 10
Lexington, KY 40511
Phone: 859-367-0097
Fax: 859-367-0140

Shell Pipeline Company
3525 DOE Road
St. James, LA 70086
Phone: 225-265-1100

SUGARLAND TERMINAL
DOCK NO. 2
SOUNDING PLAN
ST. JAMES PARISH, LOUISIANA

CEI PROJECT	55−08700.00
INSPECTED BY:	KY OFFICE
DRAWN BY:	ADC
CHECKED BY:	JMJ
DATE:	OCT 2014
SHEET NO:	3