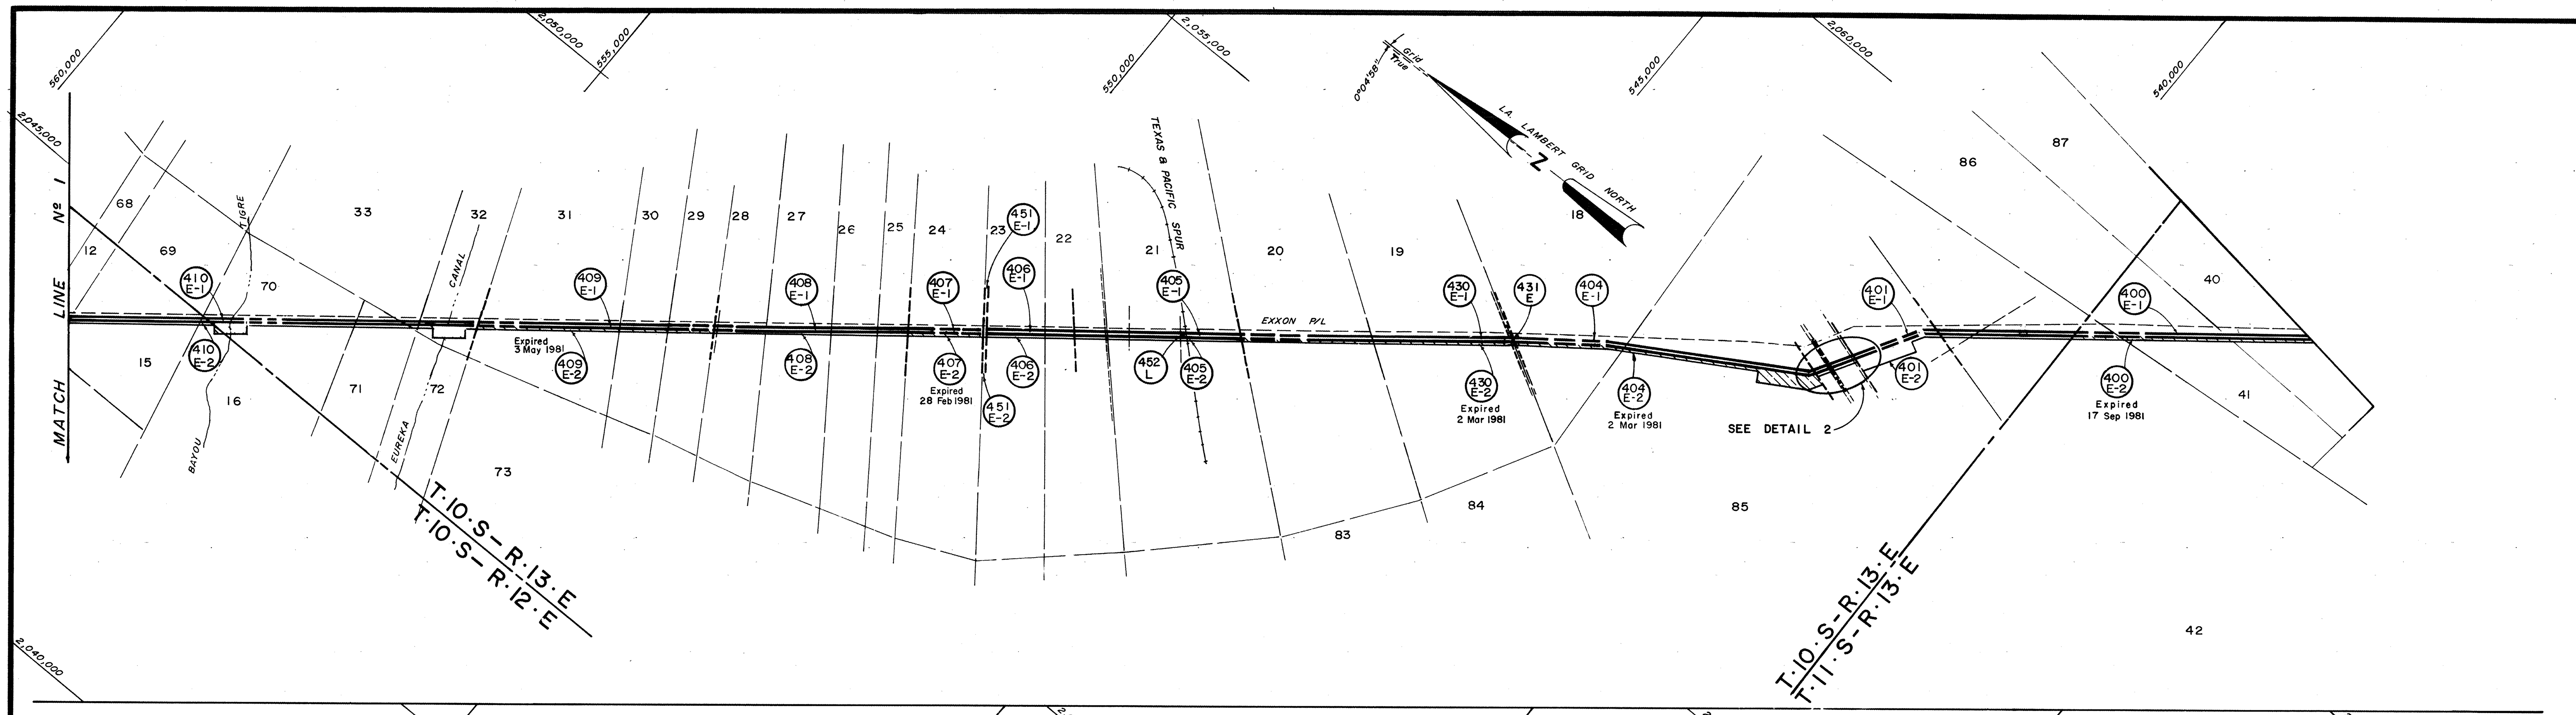

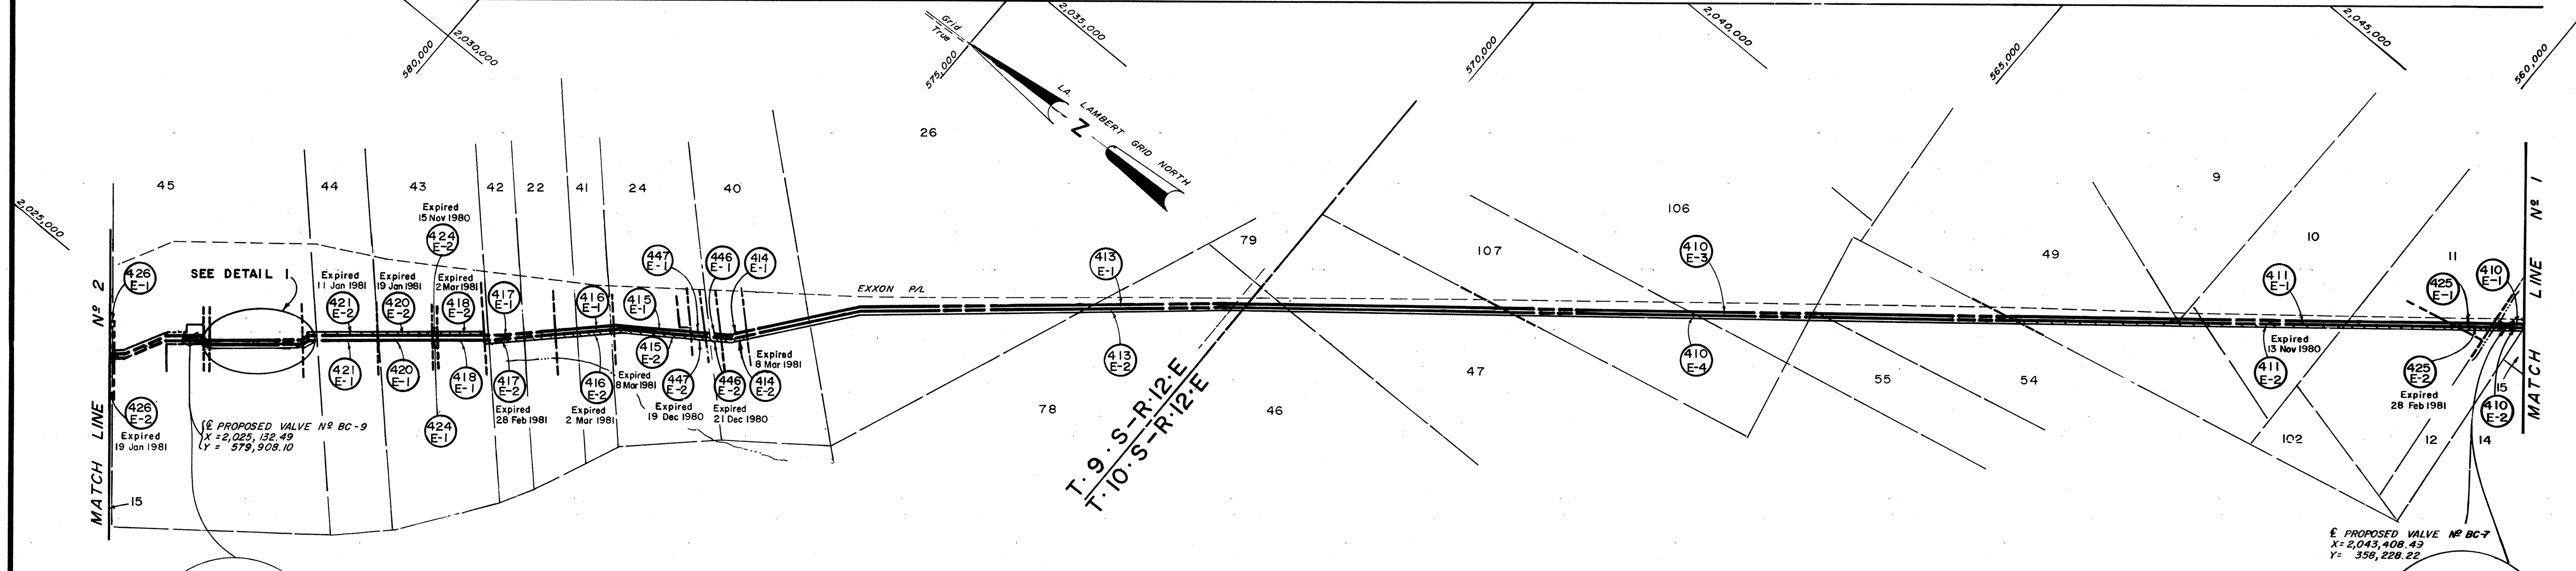

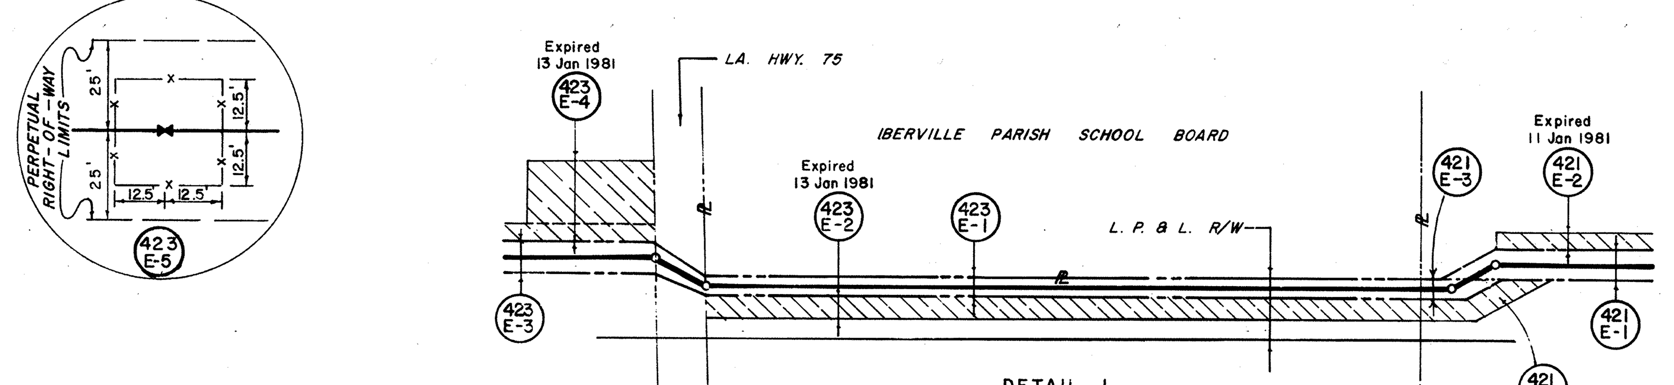

DETAIL 1
NOT TO SCALE

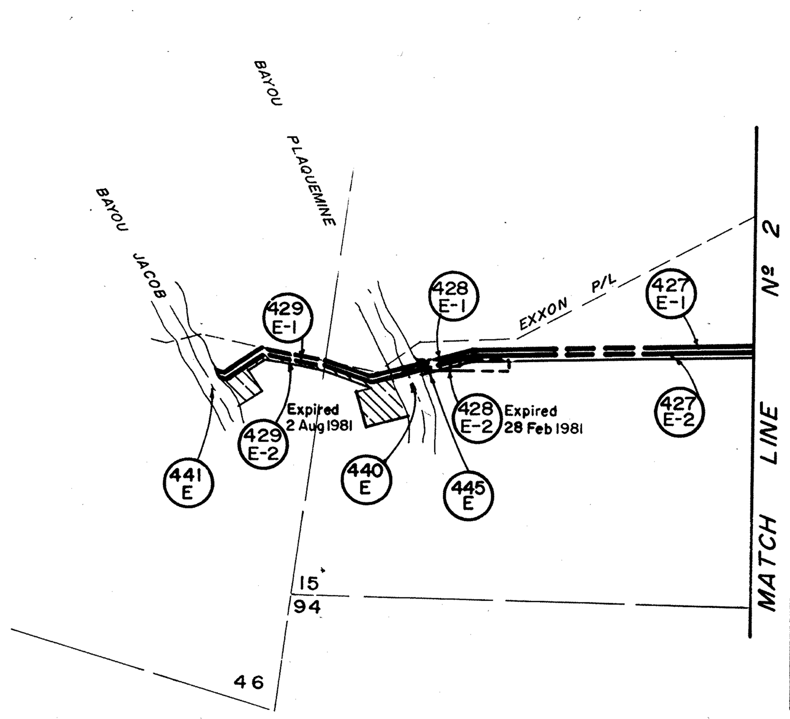

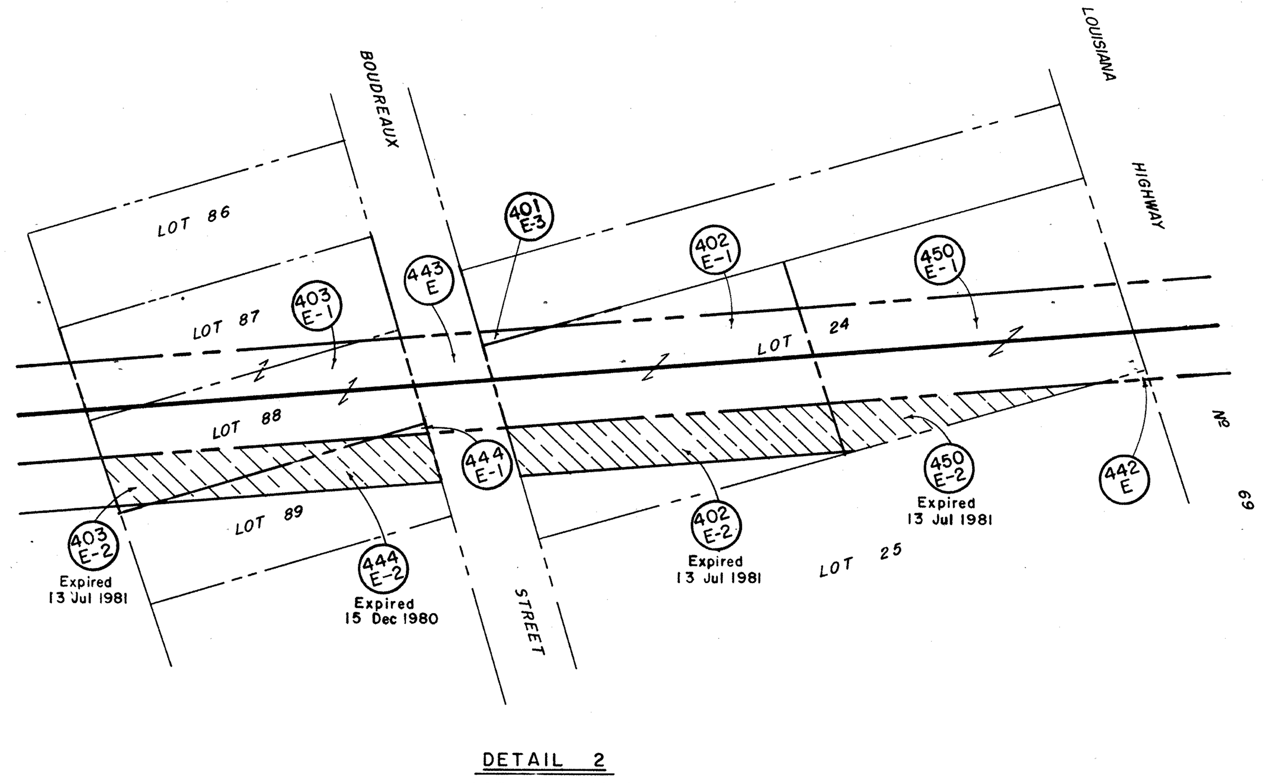

DETAIL 2
NOT TO SCALE

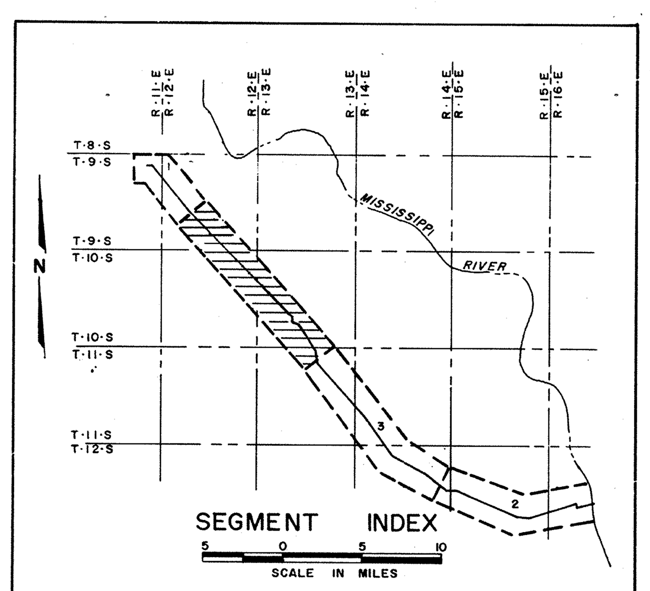

SEGMENT INDEX

TRACT REGISTER

TRACT NO.	LAND OWNER	ACREAGE FEE	ACREAGE LEASE	ACREAGE EASE.	REMARKS
400 E-1	VICTOR C. FOLSE, ET AL			5.29	Perp. P/L Ease. fr. 9/18/78
400 E-2	" " " "			2.64	Temporary Construction Easement From 9/18/78 To 9/17/81
401 E-1	RUBY C. JOSEPH, ET AL			1.14	Perp. P/L Ease. fr.
401 E-2	" " " " "			2.54	Temporary Construction Easement From To
402 E-1	S. J. GUERCIO, III, ET AL			0.18	Perp. P/L Ease. fr. 13 Jun 1978
402 E-2	" " " " "			0.09	Temporary Construction Easement From 14 Jul 1978 To 13 Jul 1981
403 E-1	" " " " "			0.19	Perp. P/L Ease. fr. 13 Jun 1978
403 E-2	" " " " "			0.04	Temporary Construction Easement From 14 Jul 1978 To 13 Jul 1981
404 E-1	WILLIAM T. BURTON INDUSTRIES, INC., ET AL			4.38	Perp. P/L Ease. D/T filed 1 Mar 1978 CA No. 78-74
404 E-2	" " "			4.44	Temporary Construction Easement From 3 Mar 1978 To 2 Mar 1981
405 E-1	J. SUPPLE'S SONS PLANTING CO, LTD.			2.36	Perpetual P/L Easement frm 16 Aug 78
405 E-2	" " " " "			1.18	Temporary Construction Easement From To
406 E-1	STANLEY J. ROBERT			1.21	Perp. P/L Ease. fr.
406 E-2	" " "			0.60	Temporary Construction Easement From To
407 E-1	DOW CHEMICAL CORP, ET AL			1.05	Perp. P/L Ease. D/T Filed 3/1/78, CA No. 78-75
407 E-2	" " "			0.53	Temporary Construction Easement From 1 Mar 78 To 28 Feb 81
408 E-1	J. SUPPLES SONS PLANTING CO.			2.78	Perp. P/L Ease. fr.
408 E-2	" " " " "			1.39	Temporary Construction Easement From To
409 E-1	LUKE B. BABIN CO., INC.			3.32	Perp. P/L Ease. fr.
409 E-2	" " " " "			1.66	Temporary Construction Easement From 4 May 78 To 3 May 81
410 E-1	GEORGE D. MURRELL, JR., ET AL			6.23	Perp. P/L Ease. fr.
410 E-2	" " " " " "			4.96	Temporary Construction Easement From To
410 E-3	" " " " " "			7.12	Perp. P/L Ease. fr.
410 E-4	" " " " " "			3.56	Temporary Construction Easement From To
410 E-5	" " " " " "			0.01	Perp. Valve Site fr.
411 E-1	LIONEL G. OTT, ET AL			6.25	Perp. P/L Ease. fr. 9/5/78
411 E-2	" " " " "			3.12	Temporary Construction Easement From 14 Nov 77 To 13 Nov 80
452 L	MISSOURI PACIFIC RAILWAY CO.			NO AREA	P/L License from 3 Aug 78
413 E-1	E. J. GAY PLANTING & MANUFACTURING COMPANY, LTD.			10.67	Perp. P/L Ease. fr.
413 E-2	" " " " "			5.33	Temporary Construction Easement From To
414 E-1	JANET MIRANDA BRYANT, ET AL			0.28	Perp. P/L Ease. fr. 3/22/78
414 E-2	" " " " "			0.14	Temporary Construction Easement From 3/9/78 To 3/8/81
415 E-1	AUGUSTA NADLER, ET AL			1.07	Perp. P/L Ease. fr. 8/26/78
415 E-2	" " " "			0.53	Temporary Construction Easement From 9 Mar 78 To 8 Mar 81
416 E-1	NICK MANCUSO, ET AL			0.83	Perp. P/L Ease. D/T Filed 3/1/78, CA No. 78-81
416 E-2	" " " "			0.42	Temporary Construction Easement From 3 Mar 78 To 2 Mar 81
417 E-1	DOW CHEMICAL CORP, ET AL			0.98	Perp. P/L Ease. D/T Filed 3/1/78, CA No. 78-75
417 E-2	" " " " "			0.49	Temporary Construction Easement From 1 Mar 78 To 28 Feb 81
418 E-1	JOHNNY MICHELLE, ET AL			0.67	Perp. P/L Ease. fr. 3/1/78
418 E-2	" " " "			0.34	Temporary Construction Easement From 3/3/78 To 3/2/81
420 E-1	R. RANDOLPH RICHMOND, JR., ET AL			0.79	Perp. P/L Ease. D/T Filed 12/15/77 CA No. 77-493
420 E-2	" " " " " "			0.40	Temporary Construction Easement From 20 Jan 78 To 19 Jan 81
421 E-1	E.J GAY PLANTING & MANUFACTURING COMPANY, LTD.			0.99	Perp. P/L Ease. fr. 8/16/78
421 E-2	" " " "			0.48	Temporary Construction Easement From 12 Jan 78 To 11 Jan 81
421 E-3	" " " "			0.05	Perp. P/L Ease. fr. 8/16/78
421 E-4	" " " "			0.06	Temporary Construction Easement From 12 Jan 78 To 11 Jan 81
423 E-1	ANDREW CANOVA, ET AL			0.86	Perp. P/L Ease D/T Filed 13 Jun 78 C.A. No. 78-238
423 E-2	" " " "			0.92	Temporary Construction Easement From 14 Jan 78 To 13 Jan 81
423 E-3	" " " "			1.36	Perp. P/L Ease. D/T Filed 13 Jun 78 CA No. 78-238
423 E-4	" " " "			1.14	Temporary Construction Easement From 14 Jan 78 To 13 Jan 81
423 E-5	" " " "			0.01	Perp. Valve Site fr.
424 E-1	ROSA MANCUSO MICHELLE, ET AL			0.07	Perp. P/L Ease. D/T Filed 6/13/78 CA No. 78-239
424 E-2	" " " " "			0.04	Temporary Construction Easement From 16 Nov 77 To 15 Nov 80
425 E-1	DOW CHEMICAL CORP, ET AL			0.55	Perp. P/L Ease. D/T Filed 3/1/78 CA No. 78-75
425 E-2	" " " " "			0.28	Temporary Construction Easement From 1 Mar 78 To 28 Feb 81
426 E-1	JUMONVILLE PIPE AND MACHINERY COMPANY, INC.			0.05	Perp. P/L Ease. D/T Filed 12/15/77 CA No. 77-493
426 E-2	" " "			0.03	Temporary Construction Easement From 20 Jan 78 To 19 Jan 81
427 E-1	PAUL E. MARIONNEAUX			2.58	Perp. P/L Ease. fr.
427 E-2	" " "			1.29	Temporary Construction Easement From To
428 E-1	DOW CHEMICAL CORP, ET AL			0.24	Perp. P/L Ease. D/T Filed 3/1/78 CA No. 78-75
428 E-2	" " " " "			0.10	Temporary Construction Easement From 1 Mar 78 To 28 Feb 81
429 E-1	MRS. RANDLE ROBERTSON			1.65	Perp. P/L Ease. fr. 16 Apr 1979
429 E-2	" " "			3.81	Temporary Construction Easement From 3 Aug 1978 To 2 Aug 1981
430 E-1	WILLIAM T. BURTON INDUSTRIES, INC., ET AL			3.77	Perp. P/L Ease. D/T filed 1 Mar 1978 CA No. 78-74
430 E-2	" " "			1.89	Temporary Construction Easement From 3 Mar 1978 To 2 Mar 1981
431 E	PARISH OF IBERVILLE (993)			0.06	Perp. P/L Ease. fr. 3/10/78
440 E	STATE OF LA. (Bayou Plaquemine)			0.22	Perpetual Pipeline Easement
441 E	" " " (Bayou Jacob)			0.21	Perpetual Pipeline Easement
442 E	NACE THOMPSON ET UX			0.01	Perp. P/L Ease. D/T Filed 3/1/78 CA No. 78-77
443 E	AUDRY A. DUPRE, ET AL (Boudreaux Street)			0.05	Perp. P/L Ease. fr. 9/29/80
444 E-1	LESTER J. HEBERT, ET AL			0.01	Perp. P/L Ease. D/T filed 1 Mar 1978 CA No. 78-77
444 E-2	" " " " "			0.05	Temporary Construction Easement From 16 Dec 1977 To 15 Dec 1980
445 E	ANDREW CANOVA, ET AL			0.02	Perp. P/L Ease. fr. 7/14/78
401 E-3	RUBY C. JOSEPH, ET AL			0.01	Perp. P/L Ease. fr. 3/20/78
446 E-1	GLEN PATRICK MIRANDA			0.28	Perp. P/L Ease. fr. 3/20/78
446 E-2	" " "			0.14	Temporary Construction Easement From 22 Dec 77 To 21 Dec 80
447 E-1	BRIAN GEORGE MIRANDA			0.28	Perp. P/L Ease fr. 3/18/78
447 E-2	" " "			0.14	Temporary Construction Easement From 20 Dec 77 To 19 Dec 80
450 E-1	SAM J. Guerico, III, ET AL			0.19	Perp. P/L Ease. fr. 13 Jun 1978
450 E-2	" " " " " "			0.04	Temporary Construction Easement From 14 Jul 1978 To 13 Jul 1981
451 E-1	WARREN JAMES LEBLANC, ET AL			0.06	Perp. P/L Ease. fr.
451 E-2	" " " "			0.03	Temporary Construction Easement From To

ACQUISITION AUTHORIZATION

P.L. 94-163, 22 DECEMBER 1975
DAEN-REA LETTER DATED 22 APRIL 1977

LEGEND

EXCEPT FOR THE SPECIAL SYMBOLS SHOWN BELOW MAP SYMBOLS ARE STANDARD IN ARMY MAP SERVICE TECHNICAL MANUAL NO. 23.

- RESERVATION LINE
- RESERVATION LINE (Actual Survey)
- TRACT BOUNDARY LINE
- TRACT NUMBER (400)
- CONTOUR LINE
- DISPOSAL
- EXTENDED OWNERSHIP LINE

NOTES

Descriptions based on Lambert Grid System

The boundary of this installation was compiled from record deed descriptions, record plats, U.S.G.S. Quads, aerial photographs and actual surveys.

The mapping of the land depicted on this sheet was performed by Pyburn & Odom, Inc. Baton Rouge, La., under contract Nº DACW 29-77-R-0029.

MICROFILMED	DATE	REVISIONS	BY
	12/17/80	CHANGED TRACT 405L-1 TO 452L	C.N.L.
	9/7/78	REVISED TRACT Nº 429 E-1 & E-2	F.A.L.
	5/22/78	ADDED TRACT Nº 451 E-1 & E-2	F.A.L.
	11/9/77	REVISED TRACT REGISTER	F.A.L.

PROJECT MAP (CONTINUATION SHEET)

DEPT. OF THE	ARMY	USING SERVICE	U.S. DEPARTMENT OF ENERGY
LOCATION OF PROJECT		TRANSPORTATION FACILITIES	
STATE	LOUISIANA	RAILROADS	
COUNTY	IBERVILLE PARISH	STATE ROADS	
DIV.	LOWER MISSISSIPPI VALLEY	FEDERAL ROADS	
DIST.	NEW ORLEANS	AIRLINES	
ARMY AREA	IV		

ST. JAMES TERMINAL TO BAYOU CHOCTAW

SEGMENT 4

U.S. ARMY ENGINEER DISTRICT, NEW ORLEANS
CORPS OF ENGINEERS
LOWER MISSISSIPPI VALLEY DIVISION

DRAWN BY P&O. (T.V.)
TRACED BY
CHECKED BY
SUBMITTED BY:

REAL ESTATE

BAYOU CHOCTAW FACILITY

RECOMMENDED BY: F. A. Lay, Jr.
CHIEF, PLANNING & CONTROL BRANCH

APPROVED BY: Anthony C. Cole
ANTHONY C. COLE, CHIEF REAL ESTATE DIVISION

DATE 10 MAY 1977

OFFICE, CHIEF OF ENGINEERS, WASHINGTON, D. C. 20315

Scale in feet 1000' 500' 0 1000' 2000'

INSTALLATION OR PROJECT NO.

SHEET 4 OF 5 DRAWING NO.