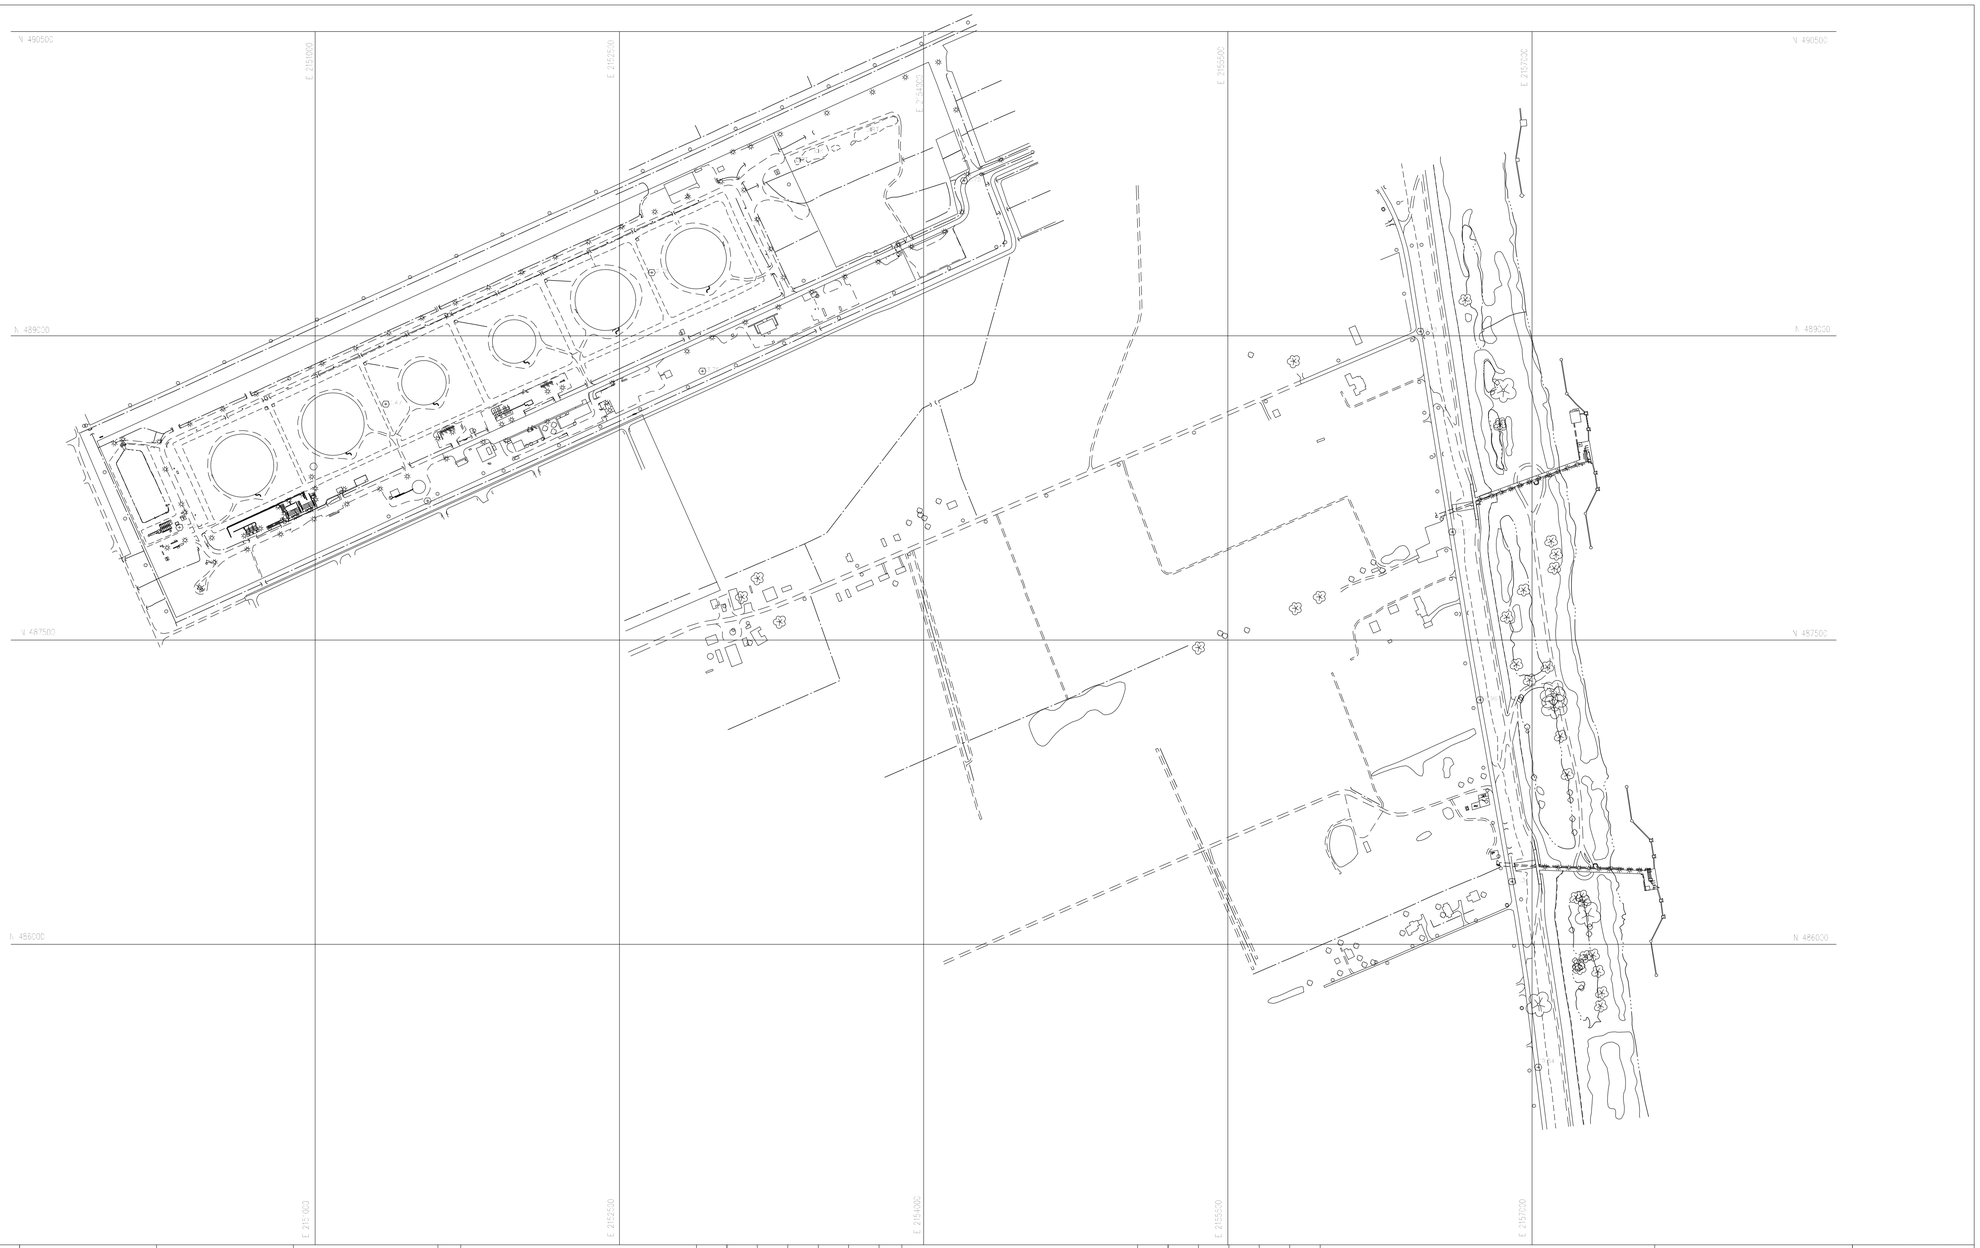

NO.	CHANGE DESCRIPTION	DRAWN BY	CHECKED BY	PROJECT R.E.	PROJECT MANAGER	D.O.E. APPROVAL	DATE	NO.	CHANGE DESCRIPTION	DRAWN BY	CHECKED BY	PROJECT R.E.	PROJECT MANAGER	D.O.E. APPROVAL	DATE

AERIAL CAD PLOT PLANS

ST. JAMES TERMINAL
ST. JAMES PARISH, LOUISIANA

OFFICE OF ENGINEERING AND CONSTRUCTION

DEPARTMENT OF ENERGY · UNITED STATES OF AMERICA

APPROVED FOR CONSTRUCTION

DATE

FLOOR CAMBLIDGE CONTRACT NUMBER

NS-OM-032

1" = 300'

SJ-C-201-149

ACAD FILENAME: 72010040

11/06/1991 15