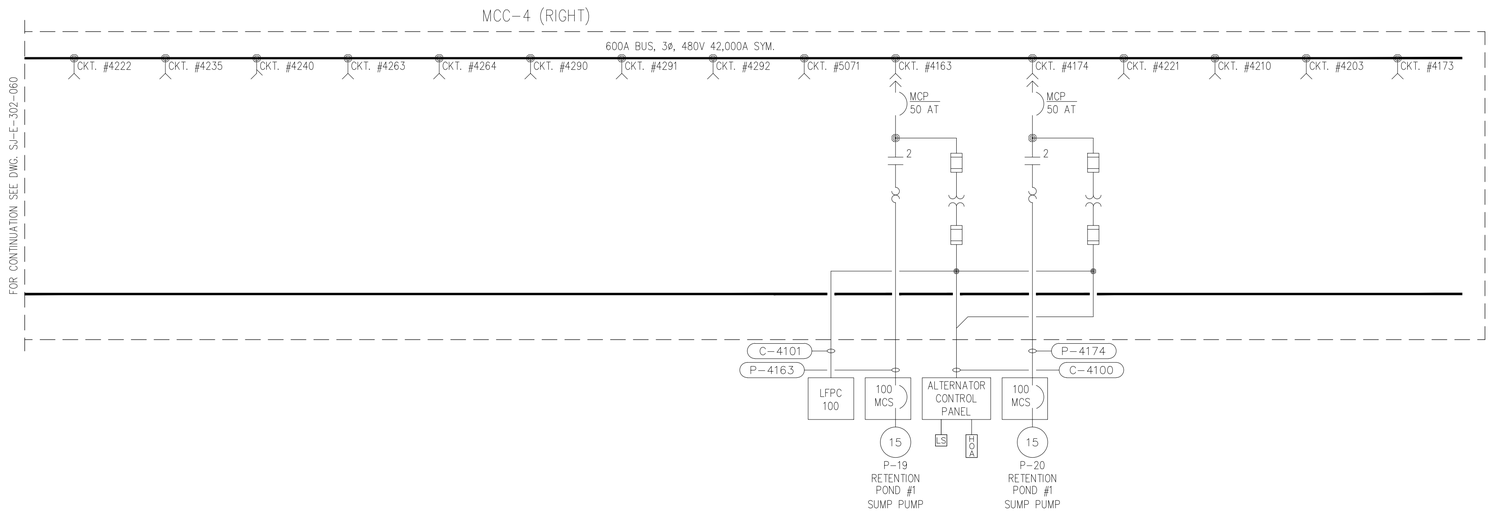

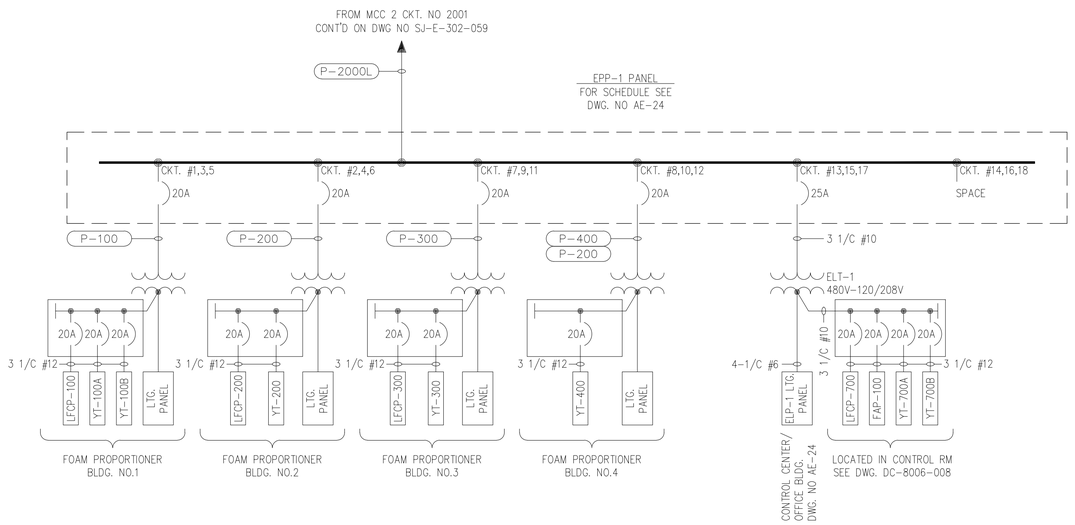

NOTES

REFERENCE

DWG. NO.	TITLE
AE-24	CONTROL CENTER/OFFICE BLDG. – LIGHTING PLAN
SJ-E-302-059	ONE LINE DIAGRAM 480V MCC-2, MCC-3 & 3E
DC-8006-008	CONTROL BUILDING PLAN

SUPERSEDES DRAWING

DRAWING NO.	TASK	REV	DATE	REMARKS
SJT-E-302-052	NS-OM-032	3	1-12-93	

J. VOLLMAR
CGM
J. VOLLMAR

NO.	CHANGE DESCRIPTION	DRAWN BY	CHECKED BY	PROJECT R.E.	PROJECT MANAGER	D.O.E. APPROVAL	DATE
0	CAD CONVERTED – NOT FIELD VERIFIED TASK NO. NS-OM-032 PRIOR REVISIONS, ENGINEER'S SEALS AND CLIENT'S "APPROVED FOR CONSTRUCTION" SIGNATURE ARE ON FILE WITH THE SPR.	CGM	JPV				

ONE LINE DIAGRAM

480V.
MCC-4 & EPP-1 DIST. PANEL

ST.JAMES TERMINAL
ST.JAMES PARISH, LOUISIANA

OFFICE OF ENGINEERING AND CONSTRUCTION

DEPARTMENT OF ENERGY · UNITED STATES OF AMERICA

APPROVED FOR CONSTRUCTION
DATE

FLOOR DANEL/DOE CONTRACT NUMBER:
NS-OM-032
ELECTRICAL
NONE
SJ-E-302-066
0

CAD FILENAME: 73000027

03/29/1993 10

DRAWING NUMBER:
TASK NUMBER:
"D" SHEET-