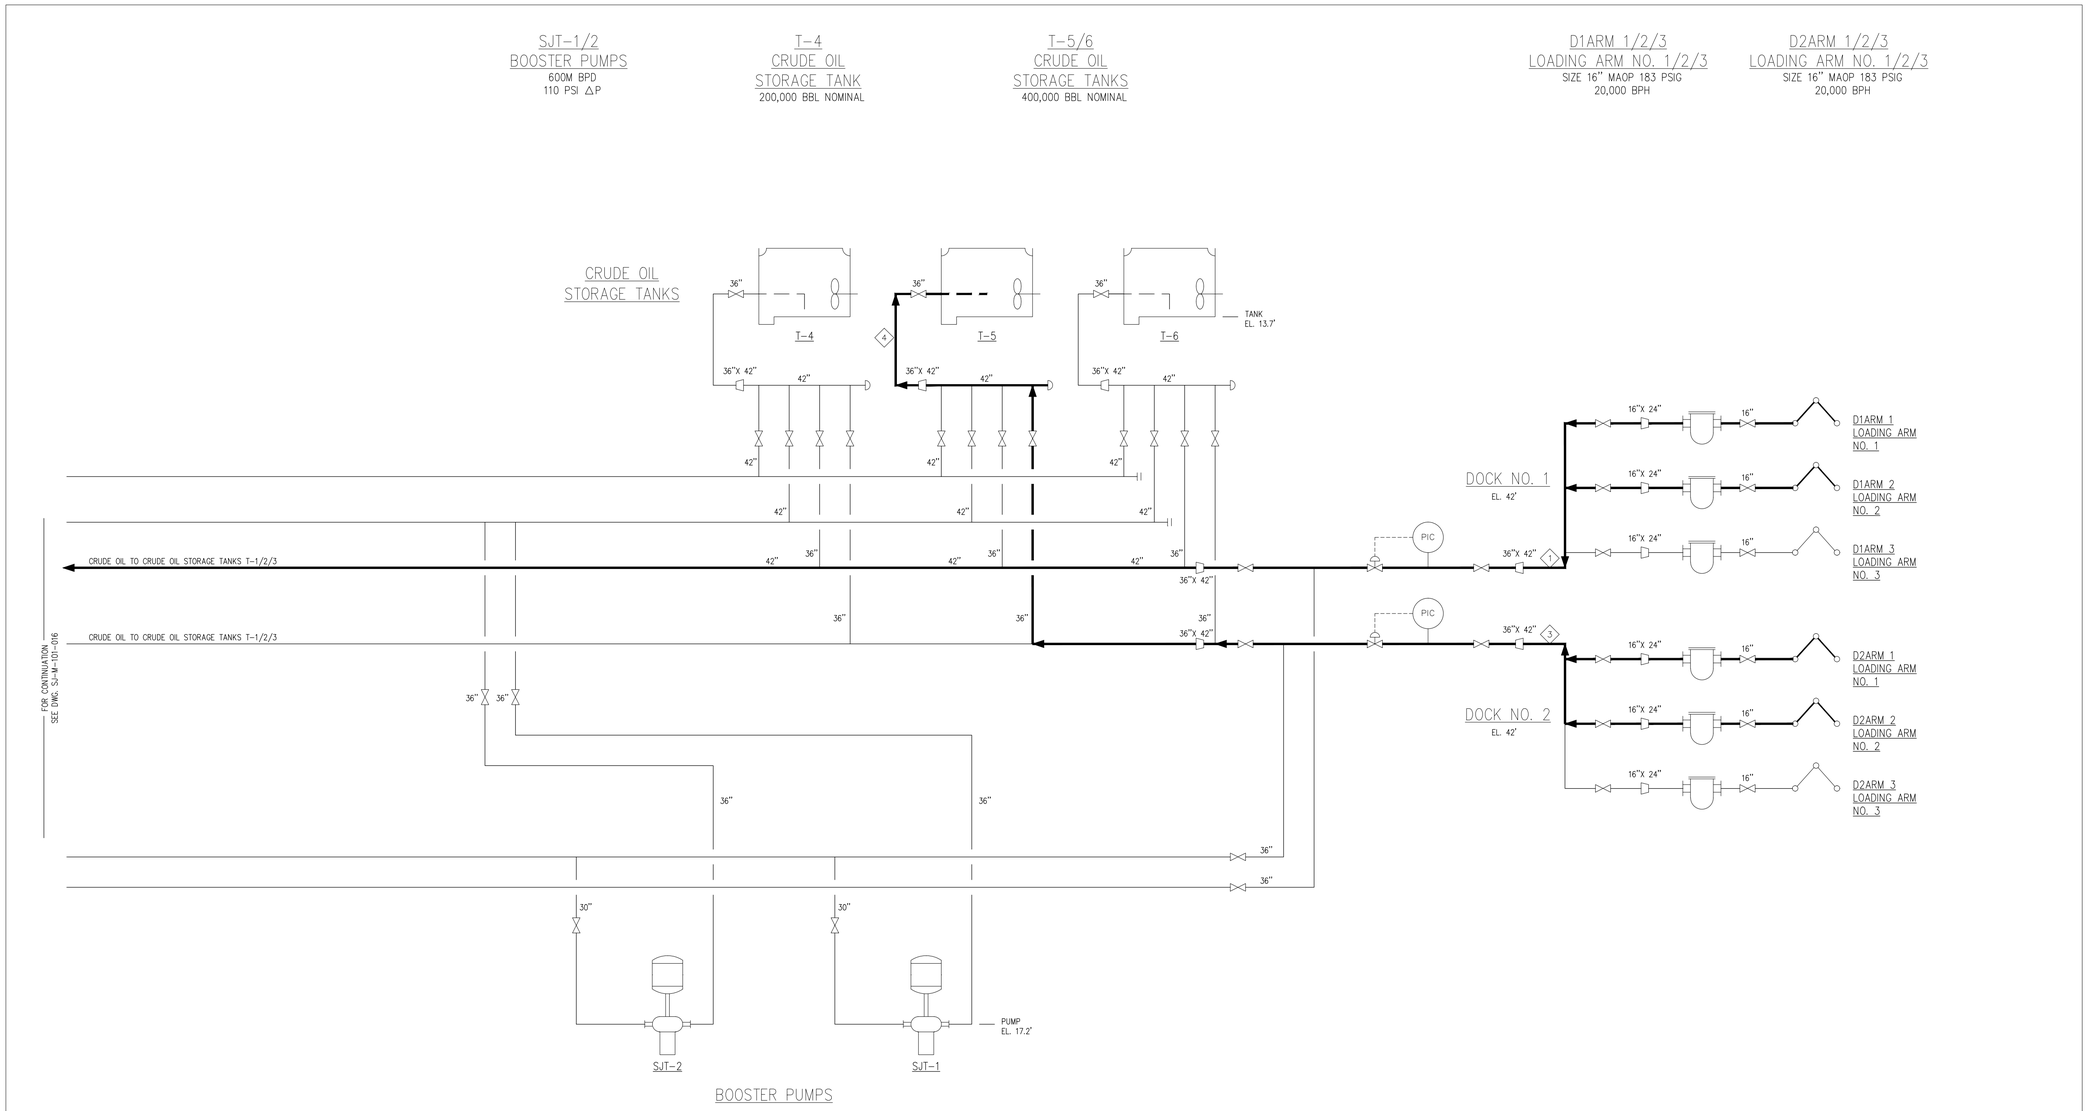

STREAM NO.	1	3	4
FLUID	CRUDE OIL	CRUDE OIL	CRUDE OIL
RATE (BPD)	960,000	960,000	960,000
PRESSURE (PSIG)	50	50	11
SPECIFIC GRAVITY	0.88	0.88	0.88

LEGEND AND NOTES: SEE DWG. SJ-M-101-028. FOR STANDARD SYMBOLOGY SEE DWG. MS-M-150-001,002,003.

SUPERSEDES DRAWING

DRAWING NO.	TASK	REV	DATE	REMARKS
P-101-001				
P-101-002				

NO.	CHANGE DESCRIPTION	DRAWN BY	CHECKED BY	PROJECT R.E.	PROJECT MANAGER	D.O.E. APPROVAL	DATE
0	CAD CONVERTED FOR TASK NS-OM-032	DCT	EBH				12/15/93
	ORIGINAL INITIAL/SIGNATURE FOR REVISION BLOCK, P.E. SEAL AND DOE APPROVAL ARE ON HARD COPY ORIGINAL ON FILE WITH SPR						

PROCESS FLOW DIAGRAM

CRUDE OIL TRANSFER FROM DOCK NO. 1 AND DOCK NO. 2 TO TERMINAL STORAGE

SHEET 2 OF 2

ST. JAMES TERMINAL

ST. JAMES PARISH, LOUISIANA

OFFICE OF ENGINEERING AND CONSTRUCTION

DEPARTMENT OF ENERGY · UNITED STATES OF AMERICA

APPROVED FOR CONSTRUCTION

DATE

FLUOR DANIEL/DOE CONTRACT NUMBER:

MECHANICAL

NONE

SJ-M-101-017

0

ACAD FILENAME: 7101019

12/20/1993 12

DRAWING NUMBER: [redacted]

TASK NUMBER: [redacted]

"D" SHEET-[redacted]