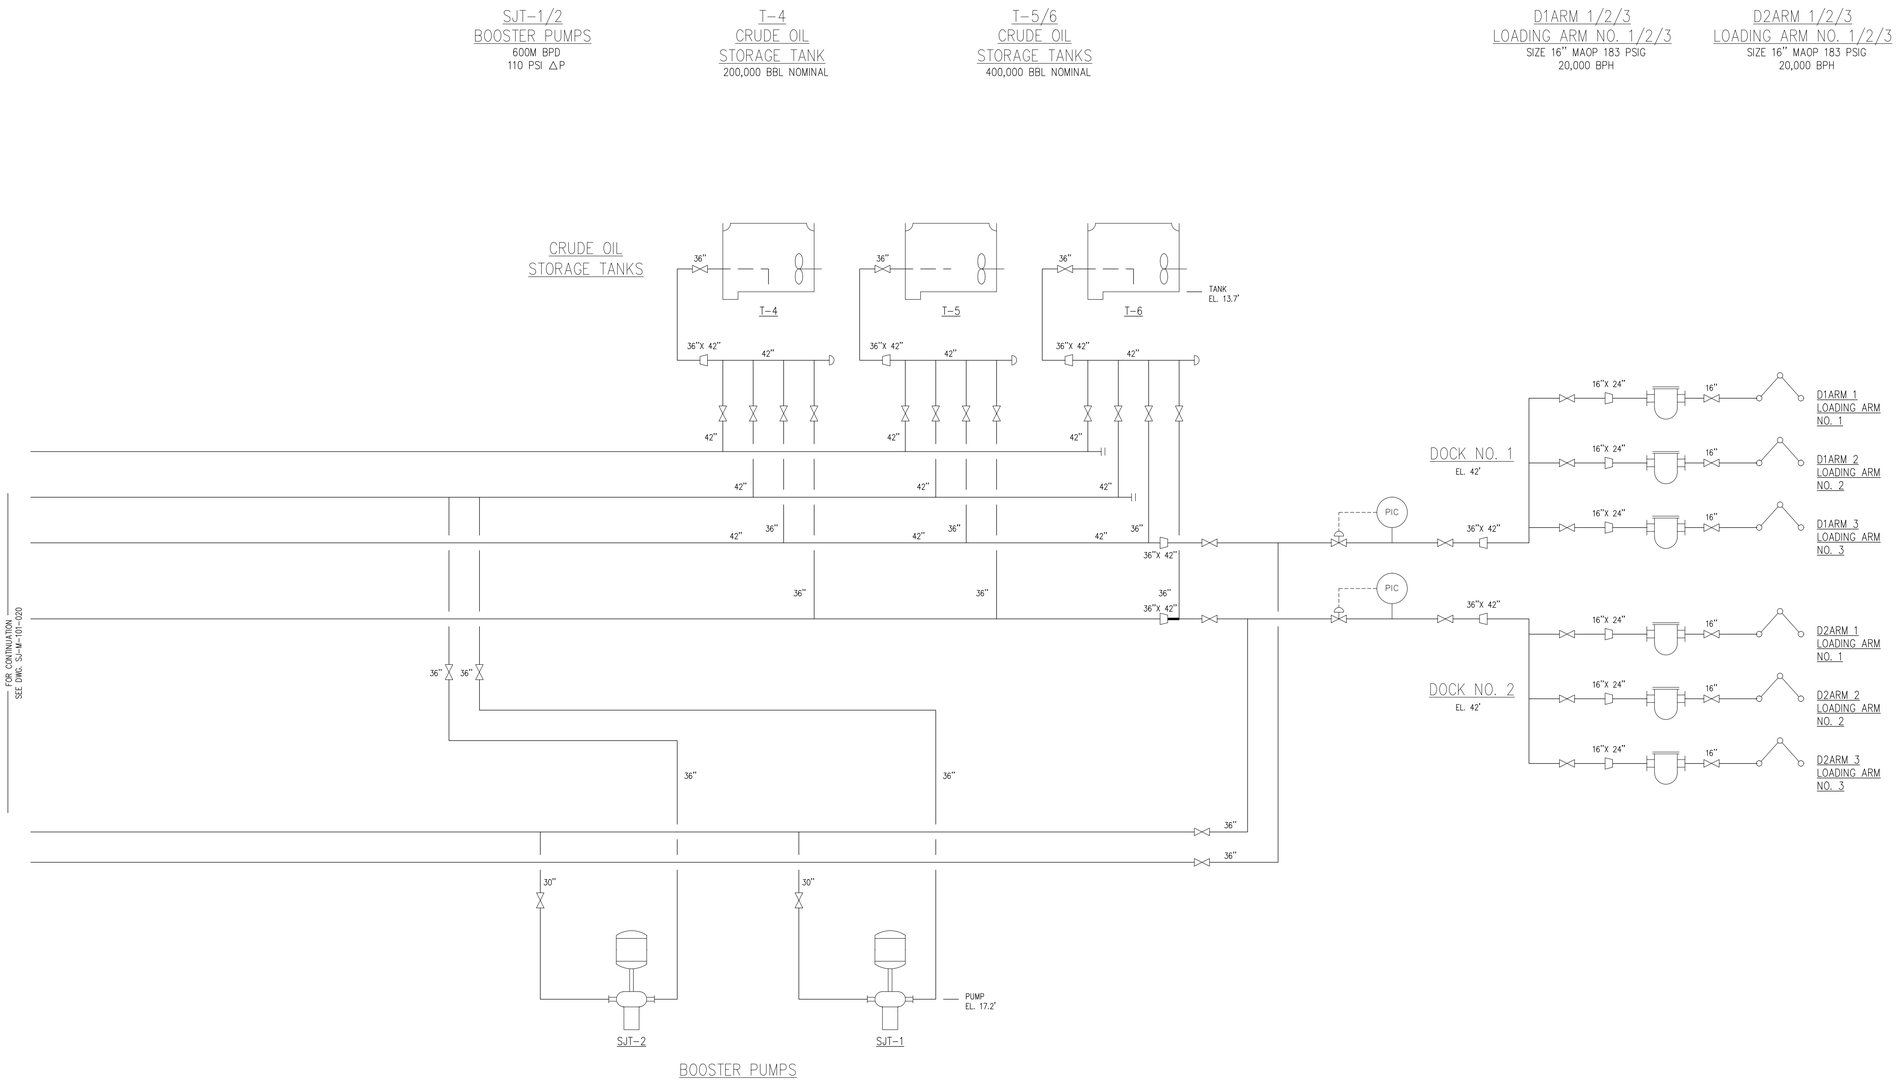

SUPERSEDES DRAWING				
DRAWING NO.	TASK	REV	DATE	REMARKS
P-101-010				

LEGEND AND NOTES: SEE DWG. SJ-M-101-028. FOR STANDARD SYMBOLOGY SEE DWG. MS-M-150-001,002,003.

NO.	CHANGE DESCRIPTION	DRAWN BY	CHECKED BY	PROJECT R.E.	PROJECT MANAGER	D.O.E. APPROVAL	DATE
0	CAD CONVERTED FOR TASK NS-OM-032	DCT	EBH				12/15/93
	ORIGINAL INITIAL/SIGNATURE FOR REVSION BLOCK, P.E. SEAL AND						
	DOE APPROVAL ARE ON HARD COPY ORIGINAL ON FILE WITH SPR						

PROCESS FLOW DIAGRAM

CRUDE OIL TRANSFER FROM
BAYOU CHOCTAW TO TERMINAL STORAGE
SHEET 2 OF 2

ST. JAMES TERMINAL
ST. JAMES PARISH, LOUISIANA

OFFICE OF ENGINEERING
AND CONSTRUCTION

DEPARTMENT OF ENERGY · UNITED STATES OF AMERICA

APPROVED FOR CONSTRUCTION
DATE

FLUOR DANIEL/DOE CONTRACT NUMBER:

MECHANICAL
NONE
SJ-M-101-021
0

ACAD FILENAME: 7101023

12/20/1993 12

DRAWING NUMBER:
TASK NUMBER:
"D" SHEET-